
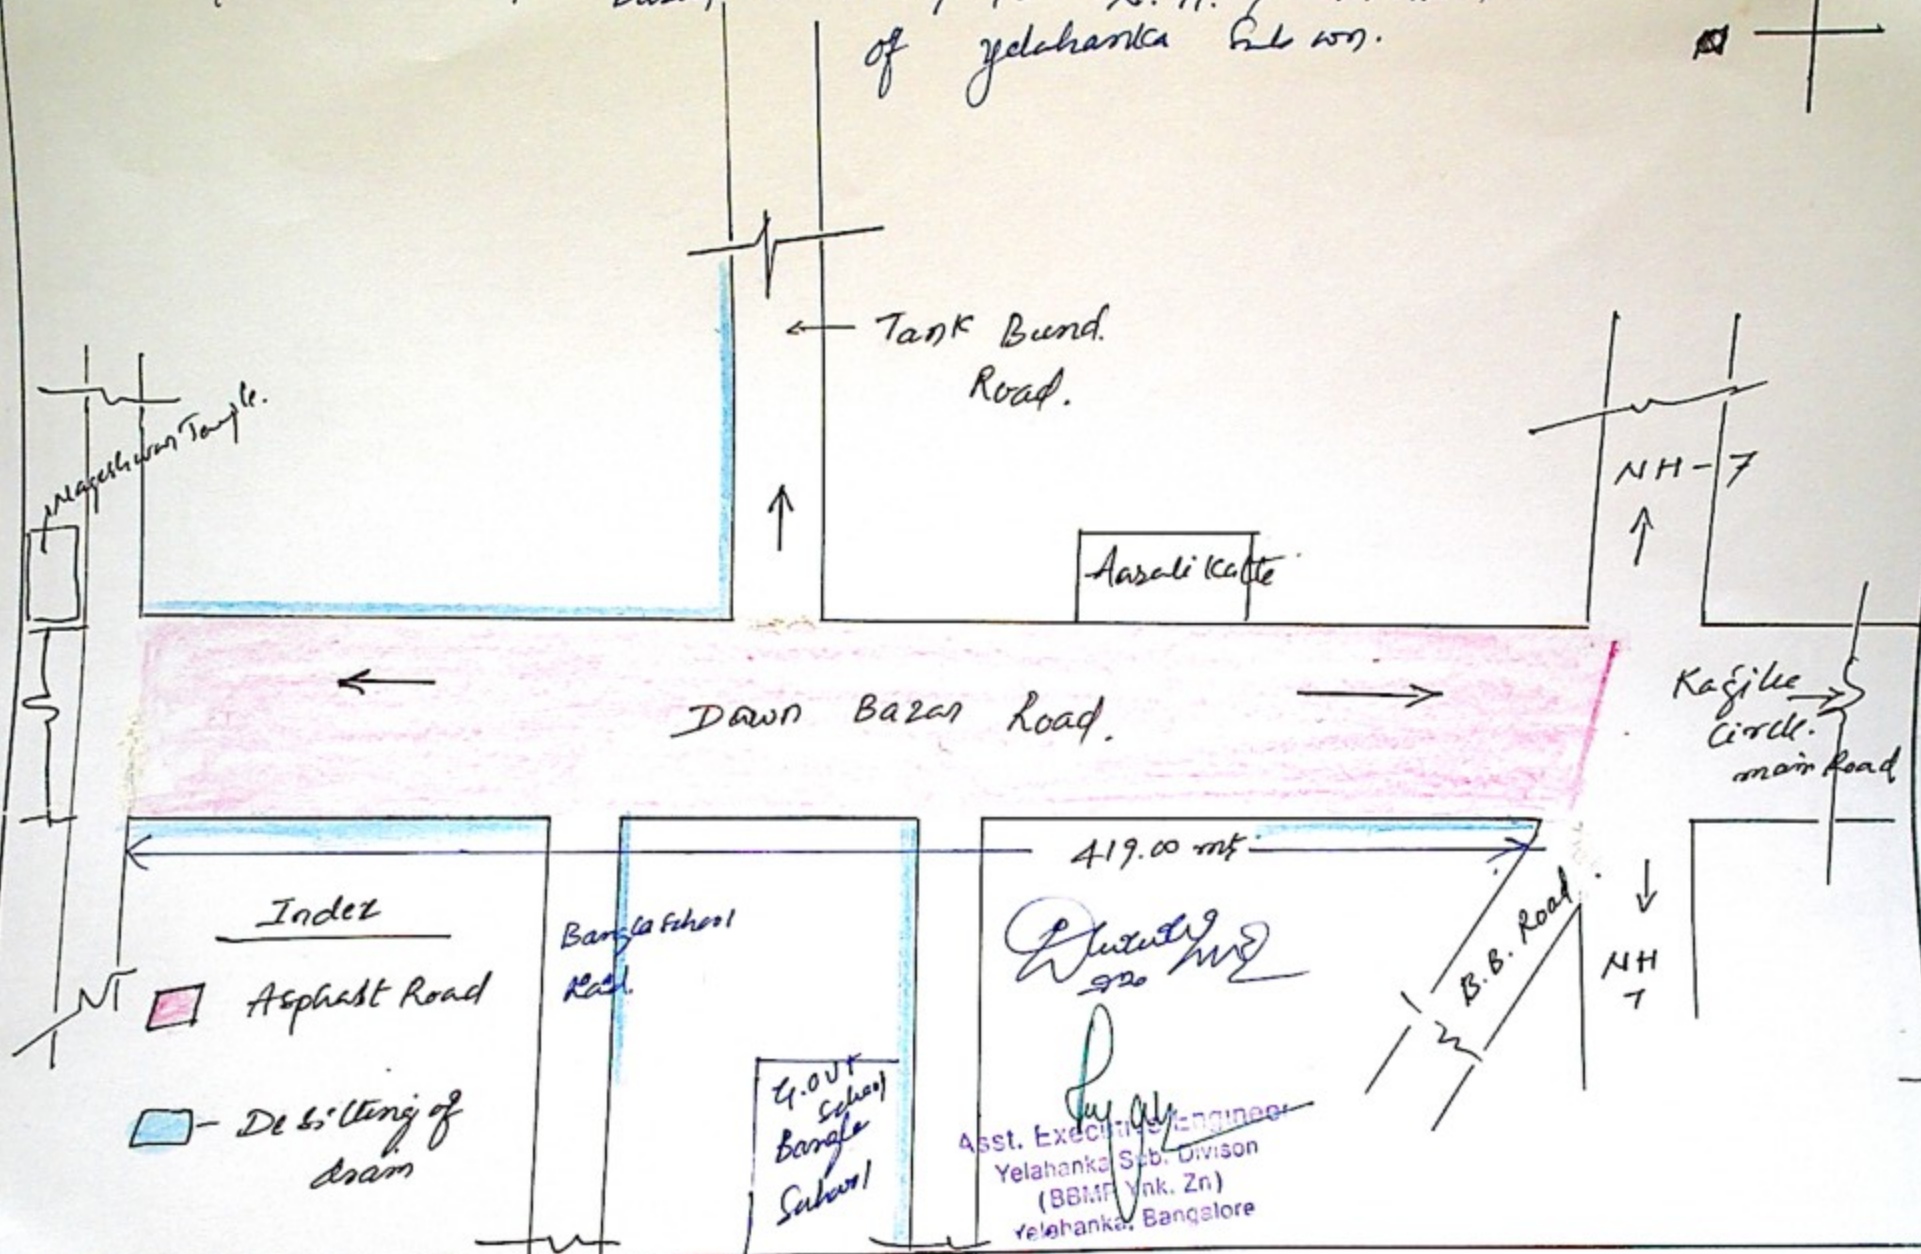


name of work:- Asphalt to Road From B.B.M.P. Revenue office town.
 Bazar Road. up to N.H. 7 in ward no-02.
 of yelahanka taluk.

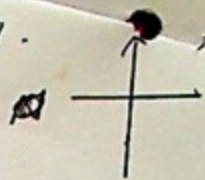

MEASUREMENT BOOK

Asst. Executive Engineer
Yelahanka Sub. Division
(B&M P&W)
Yelahanka, Bangalore

Date
1